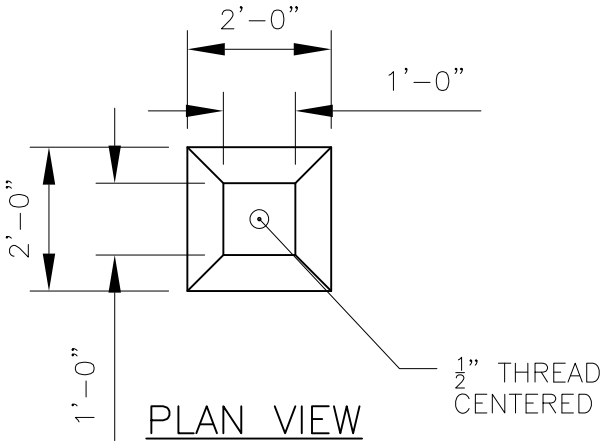

PLAN VIEW

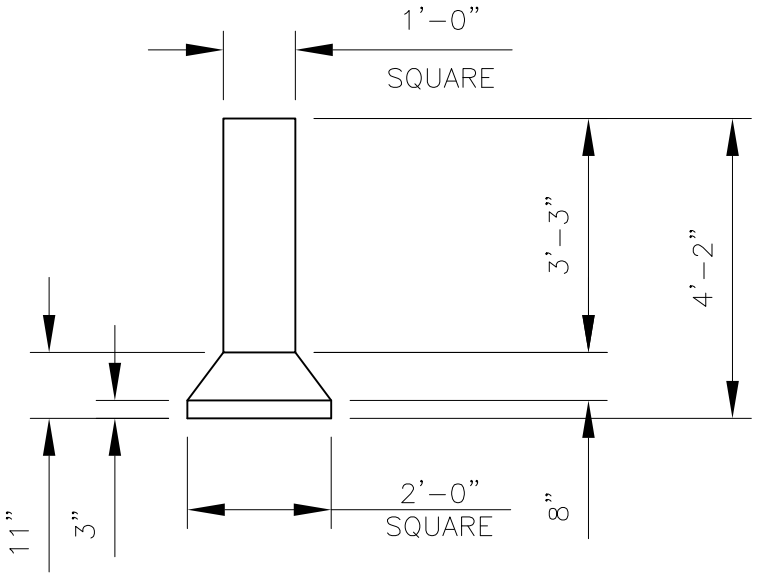

ELEVATION VIEW

NOTE:

1. f'c = 5,000 PSI @ 28 DAYS
2. PORTLAND TYPE III CEMENT

REV.NO.	DATE	REVISION

PREPARED FOR:

ANDREW J. FOSS CO. INC.
100 CONCHECO ROAD
FARMINGTON, NH 03835
PHONE(603)755-2515 FAX(603)755-9249

PREPARED BY:

DELTA
ENGINEERS, ARCHITECTS, & LAND SURVEYORS
184 COURT STREET, BINGHAMTON, NY 13901
TEL: (607) 231-6600 FAX: (607) 231-6650

DATE: 9/18/09	SHEET TITLE: SKETCH	DRWN BY:	GJP
SCALE: N.T.S.		CKD BY:	KMK
PROJECT: 4' HD FROST POST			
CONTRACTOR:		DWG. I.D.	SK-01
DELTA PROJ. NO.: 2009.367.001		SHT. NO.	1 OF 1