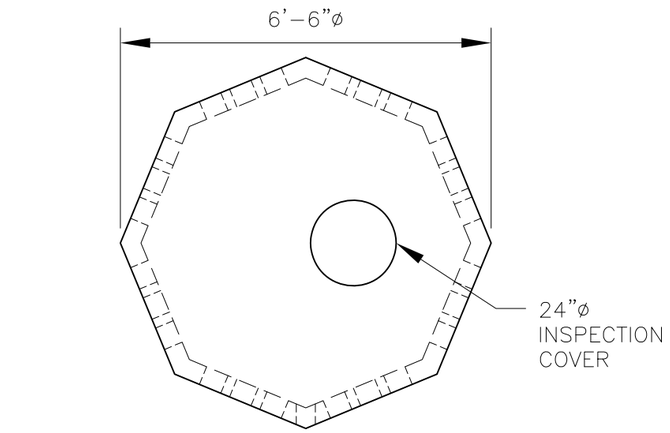

PLAN VIEW

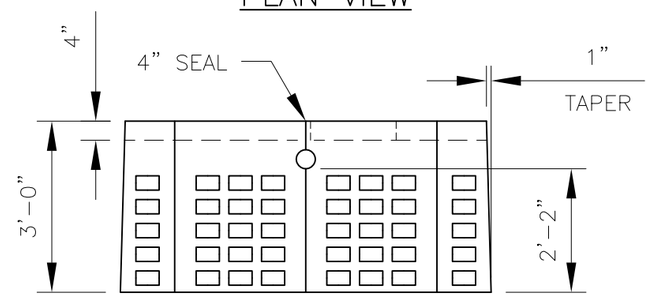

ELEVATION VIEW

NOTES:
1. CONCRETE: 5,000PSI MIN AFTER 28 DAYS.
2. PORTLAND TYPE III CEMENT.

REV.NO.	DATE	REVISION

PREPARED FOR:

ANDREW J. FOSS CO. INC.
100 CONCHECO ROAD
FARMINGTON, NH 03835
FAX(603)755-9249

PREPARED BY:

DELTA
ENGINEERS, ARCHITECTS, & LAND SURVEYORS
184 COURT STREET, BINGHAMTON, NY 13901
TEL: (607) 231-6600 FAX: (607) 231-6650

DATE: 9/18/09	SHEET TITLE: SKETCH		DRWN BY: GJP
SCALE: N.T.S.			CKD BY: KMK
PROJECT: 500 GALLON DRY WELL TOP SECTION			
CONTRACTOR:			DWG. I.D. SK-01
DELTA PROJ. NO.: 2007.199.099			SHT. NO. 1 OF 1